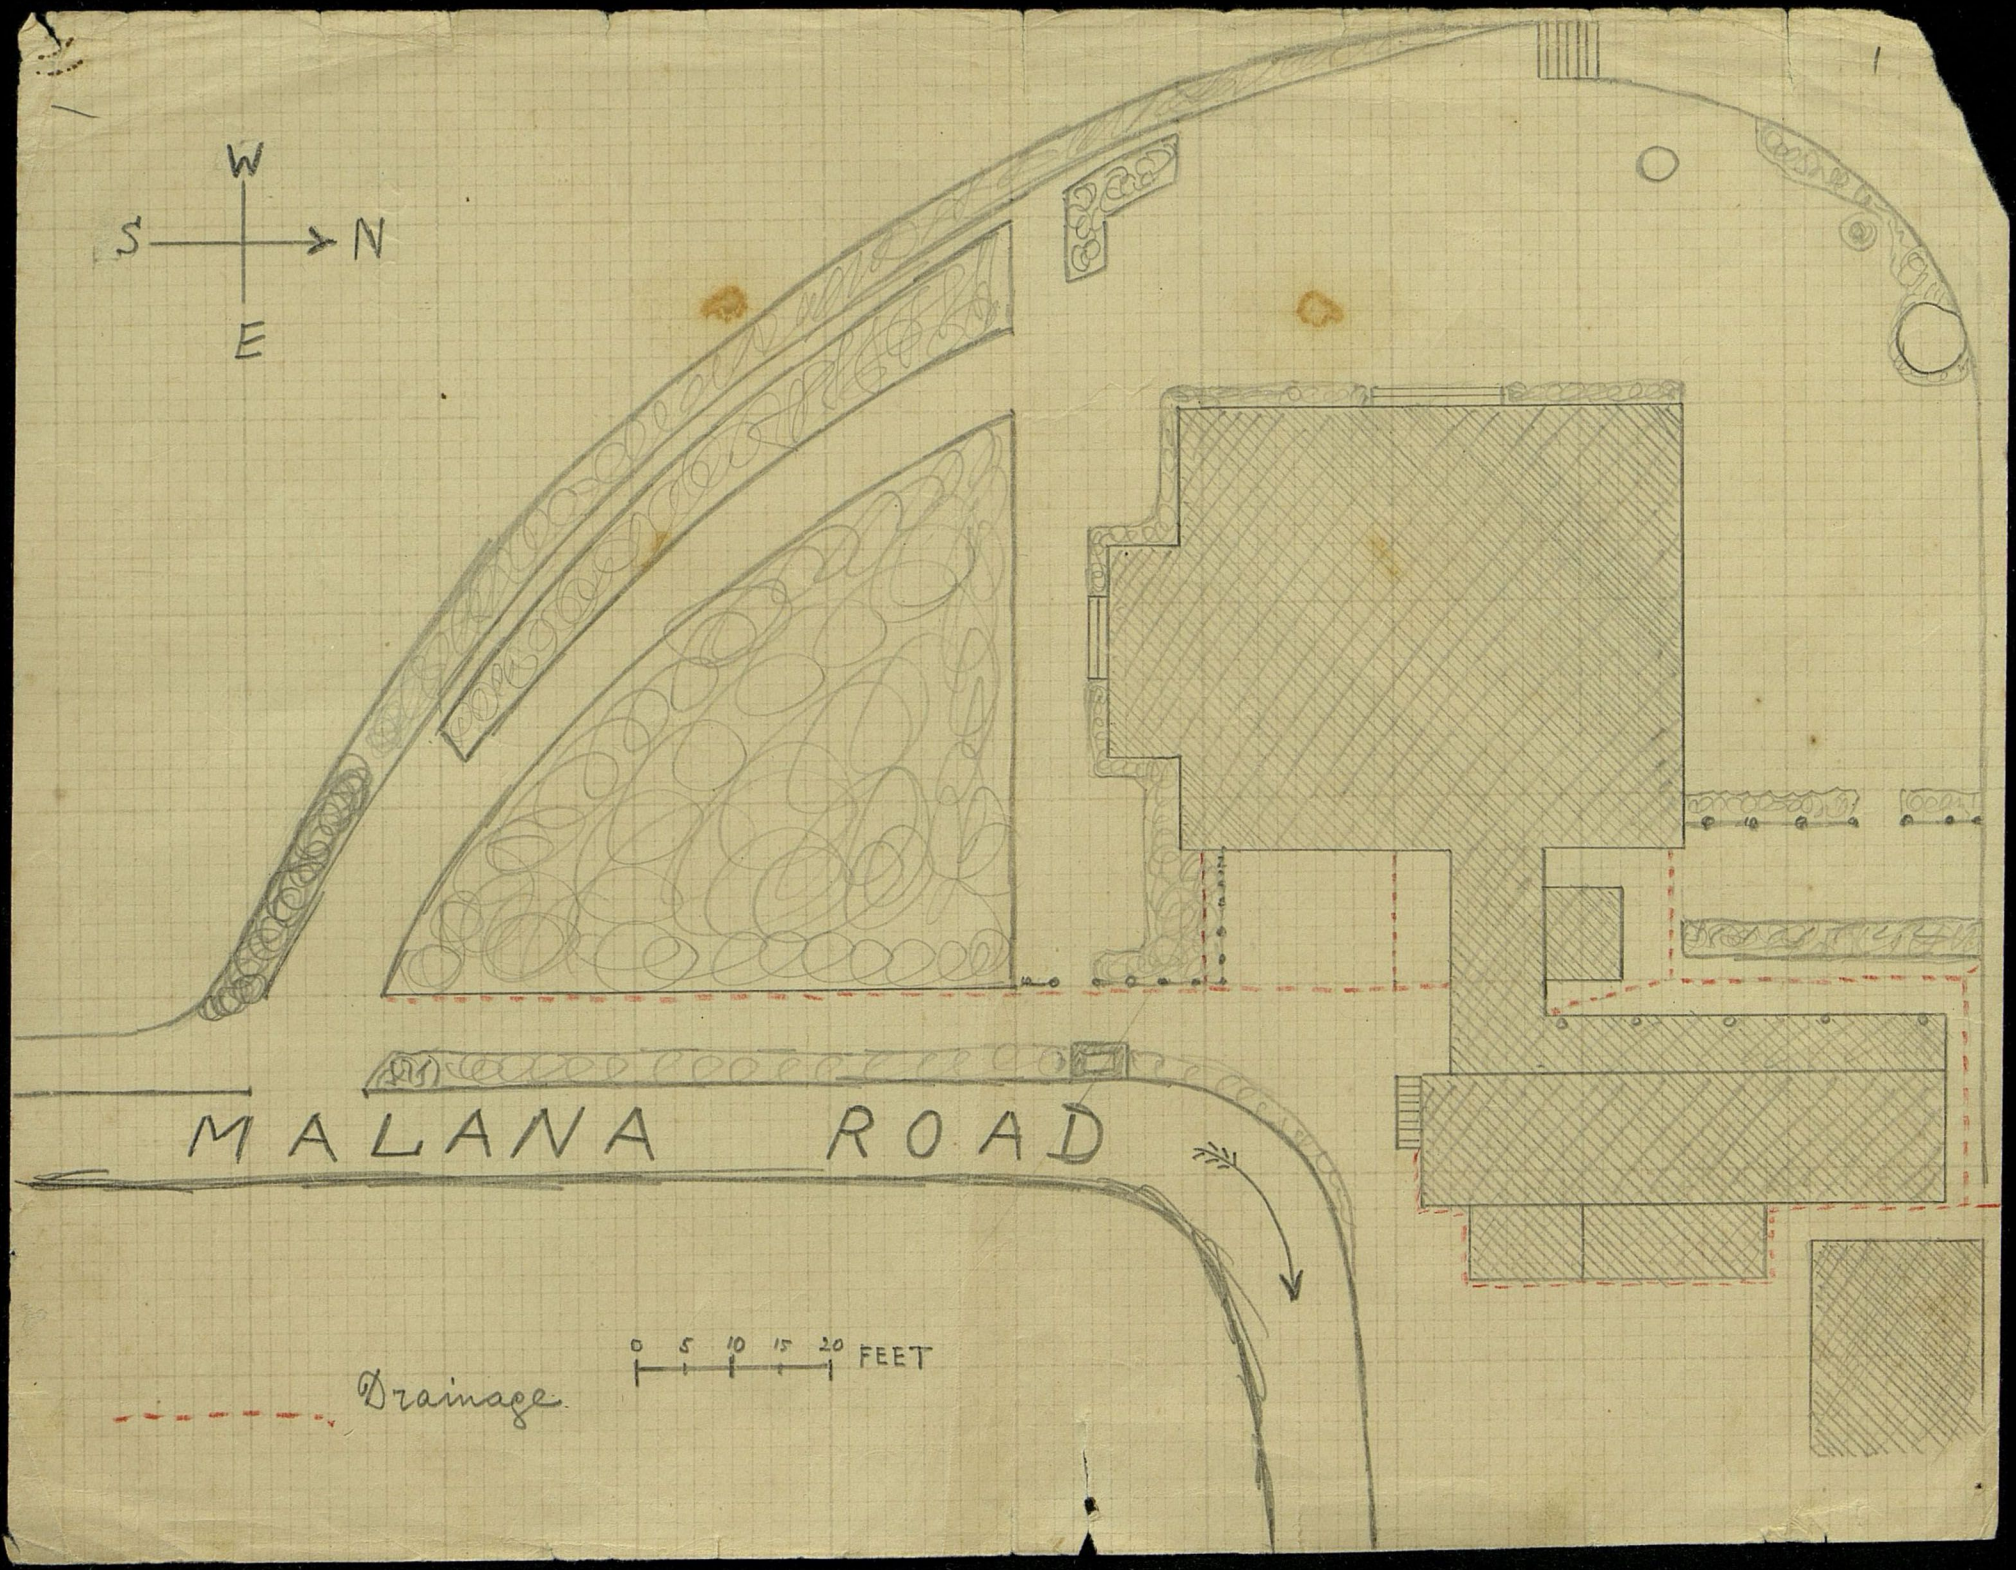
W
S
N
E
MALANA ROAD
0 5 10 15 20 FEET
Drainage